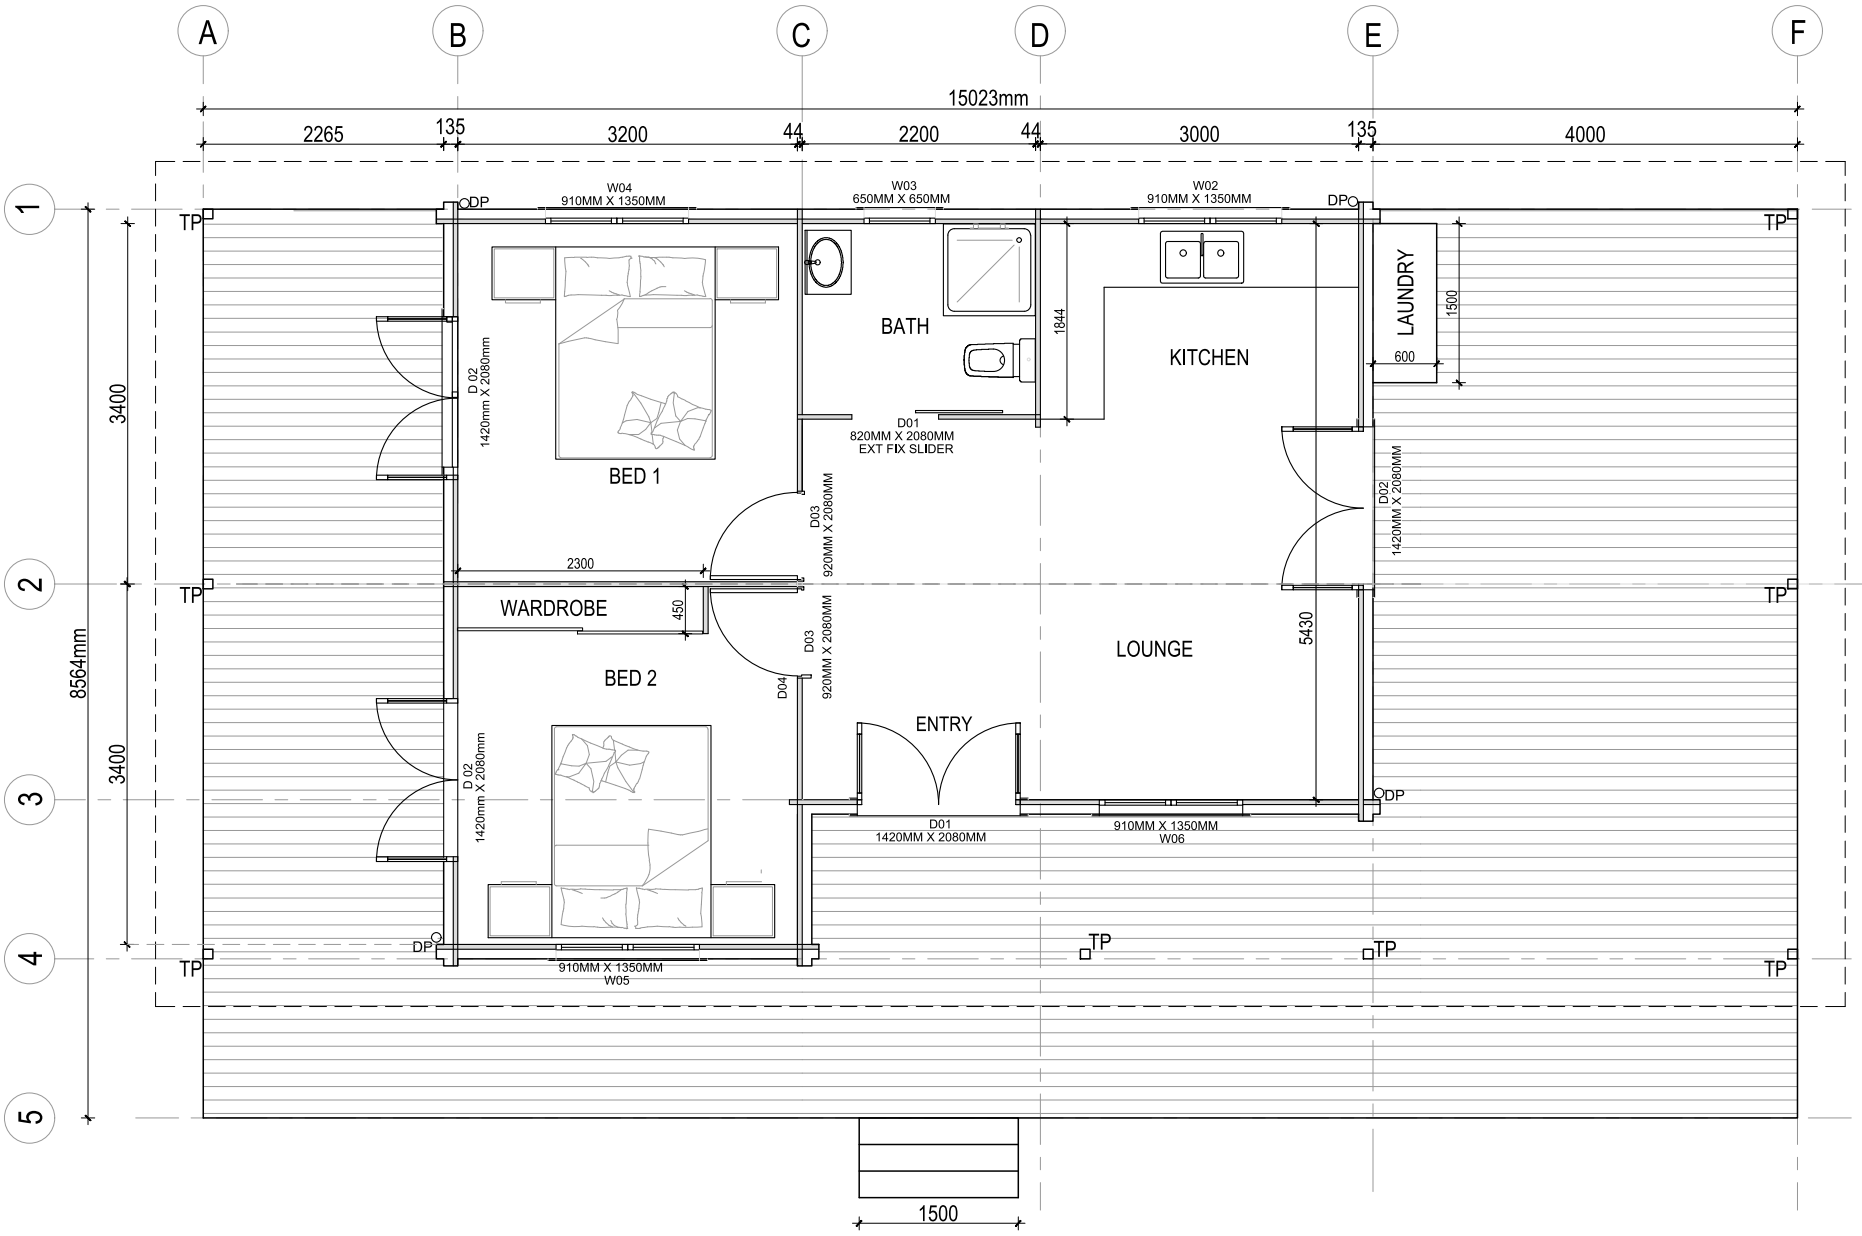

FLOOR PLAN

SCALE - 1: 100